SD Smoke detector

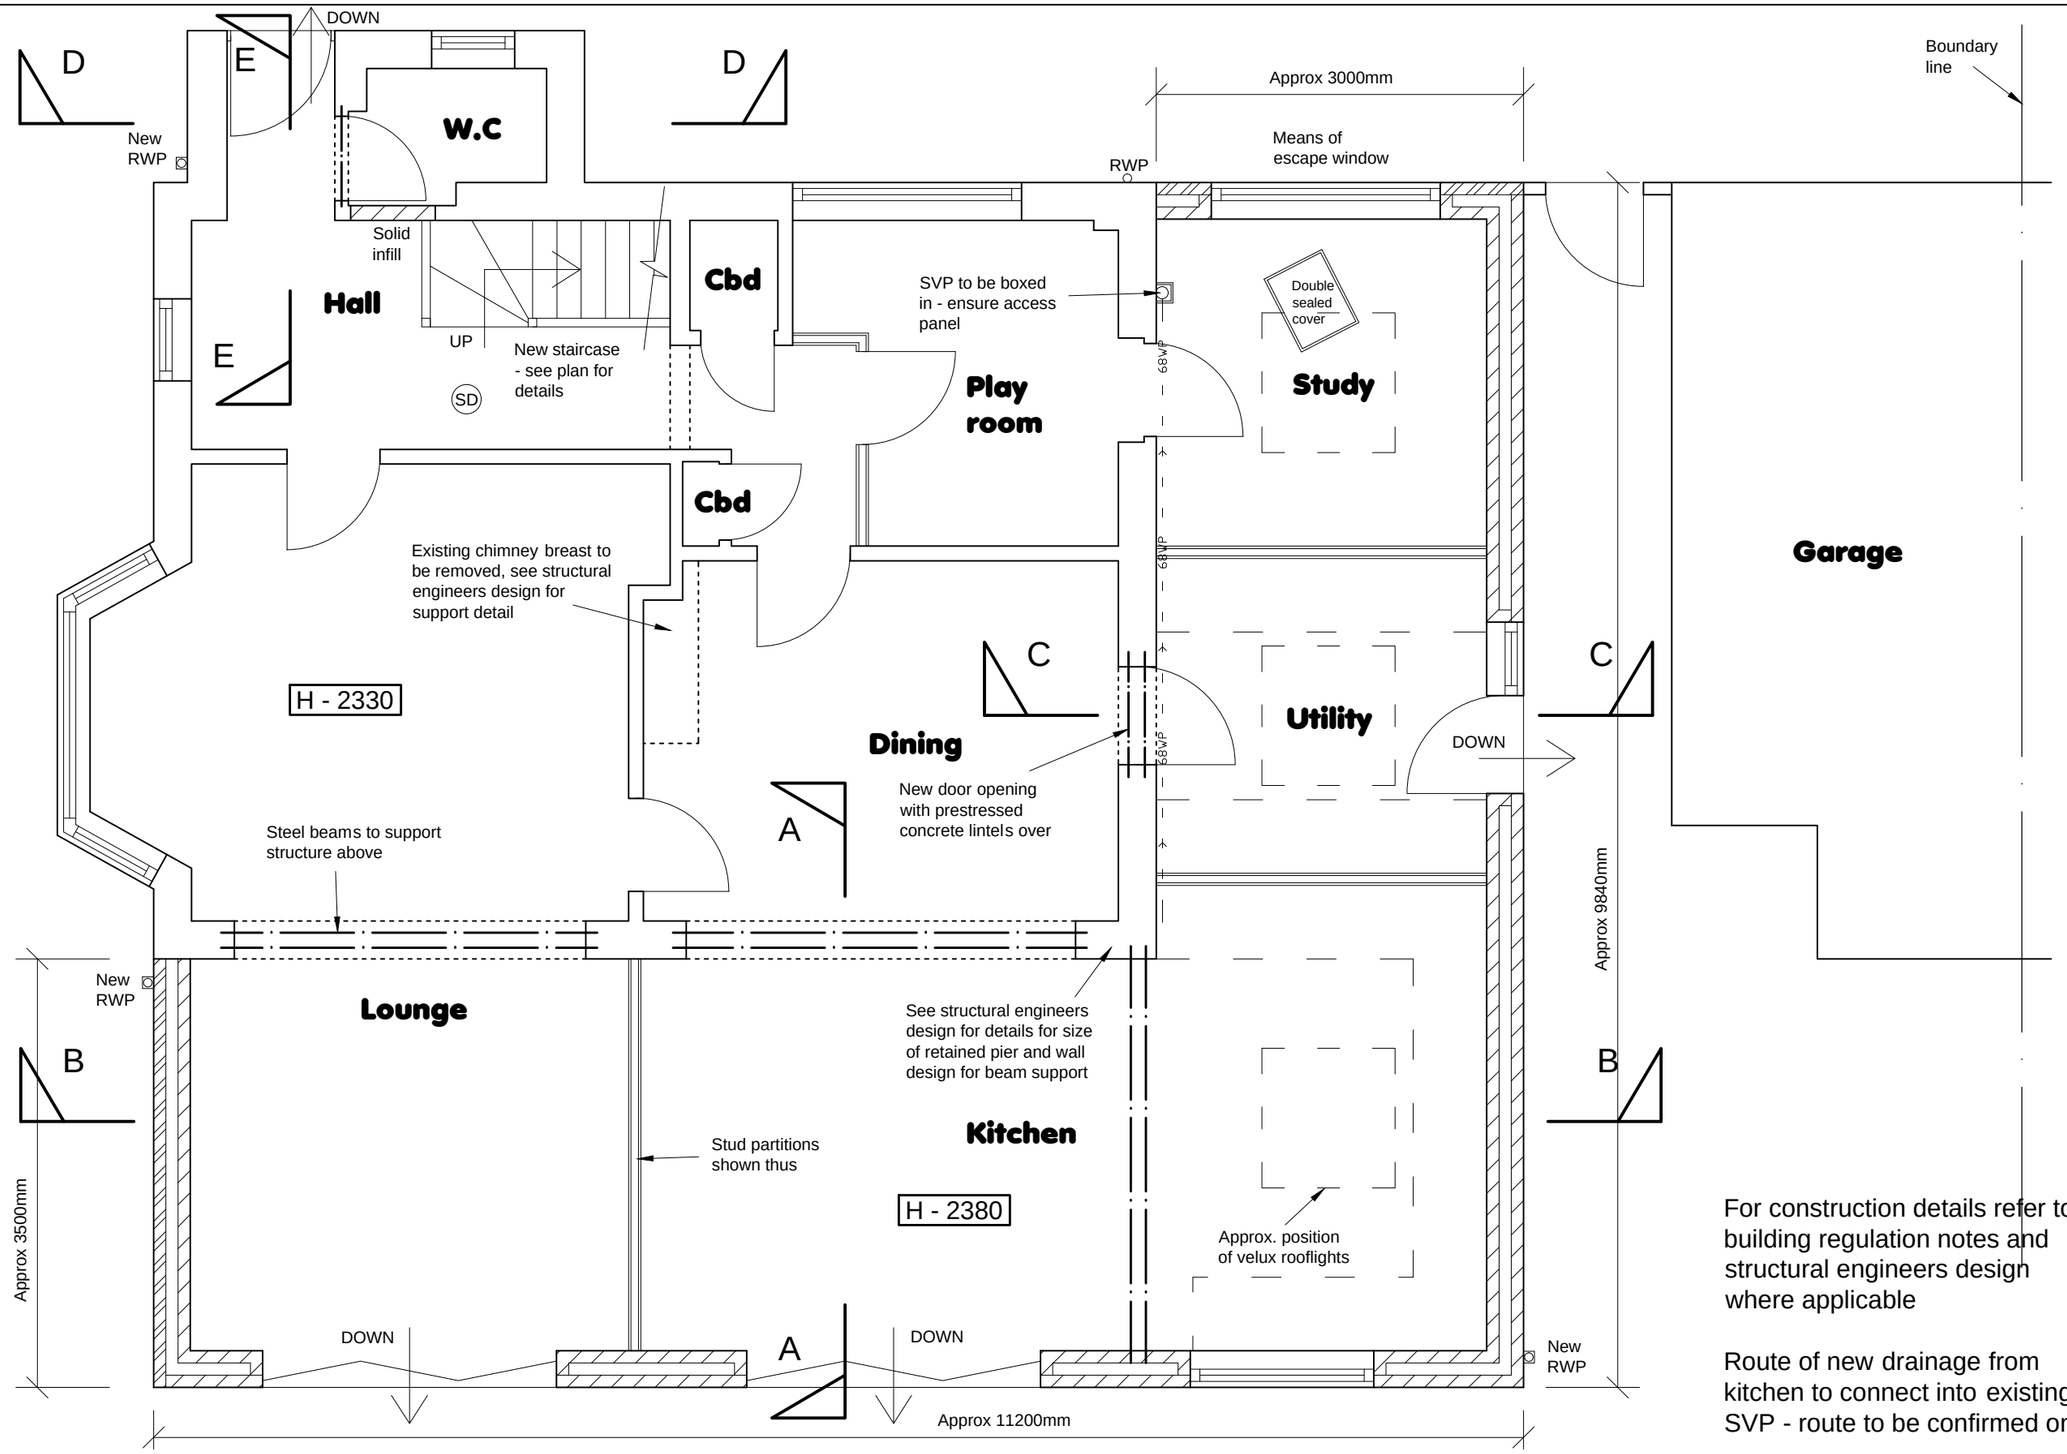

For construction details refer to building regulation notes and structural engineers design where applicable

Route of new drainage from kitchen to connect into existing SVP - route to be confirmed onsite

Rev:	Description of Changes:	Drawn:	Date:
-	-	-	-

Client:

Address:

Postcode:

Date:

Drawing Title: **Ground Floor Plan - Proposed**

Drawing No:

Drawn: **A.L** | Scale: **1:50** | Rev: **-**

I hearby confirm that I / We are satisfied that the above drawings are correct and can be used to proceed with the works.

Print Name :

Signature:

Date:

420x297mm A3